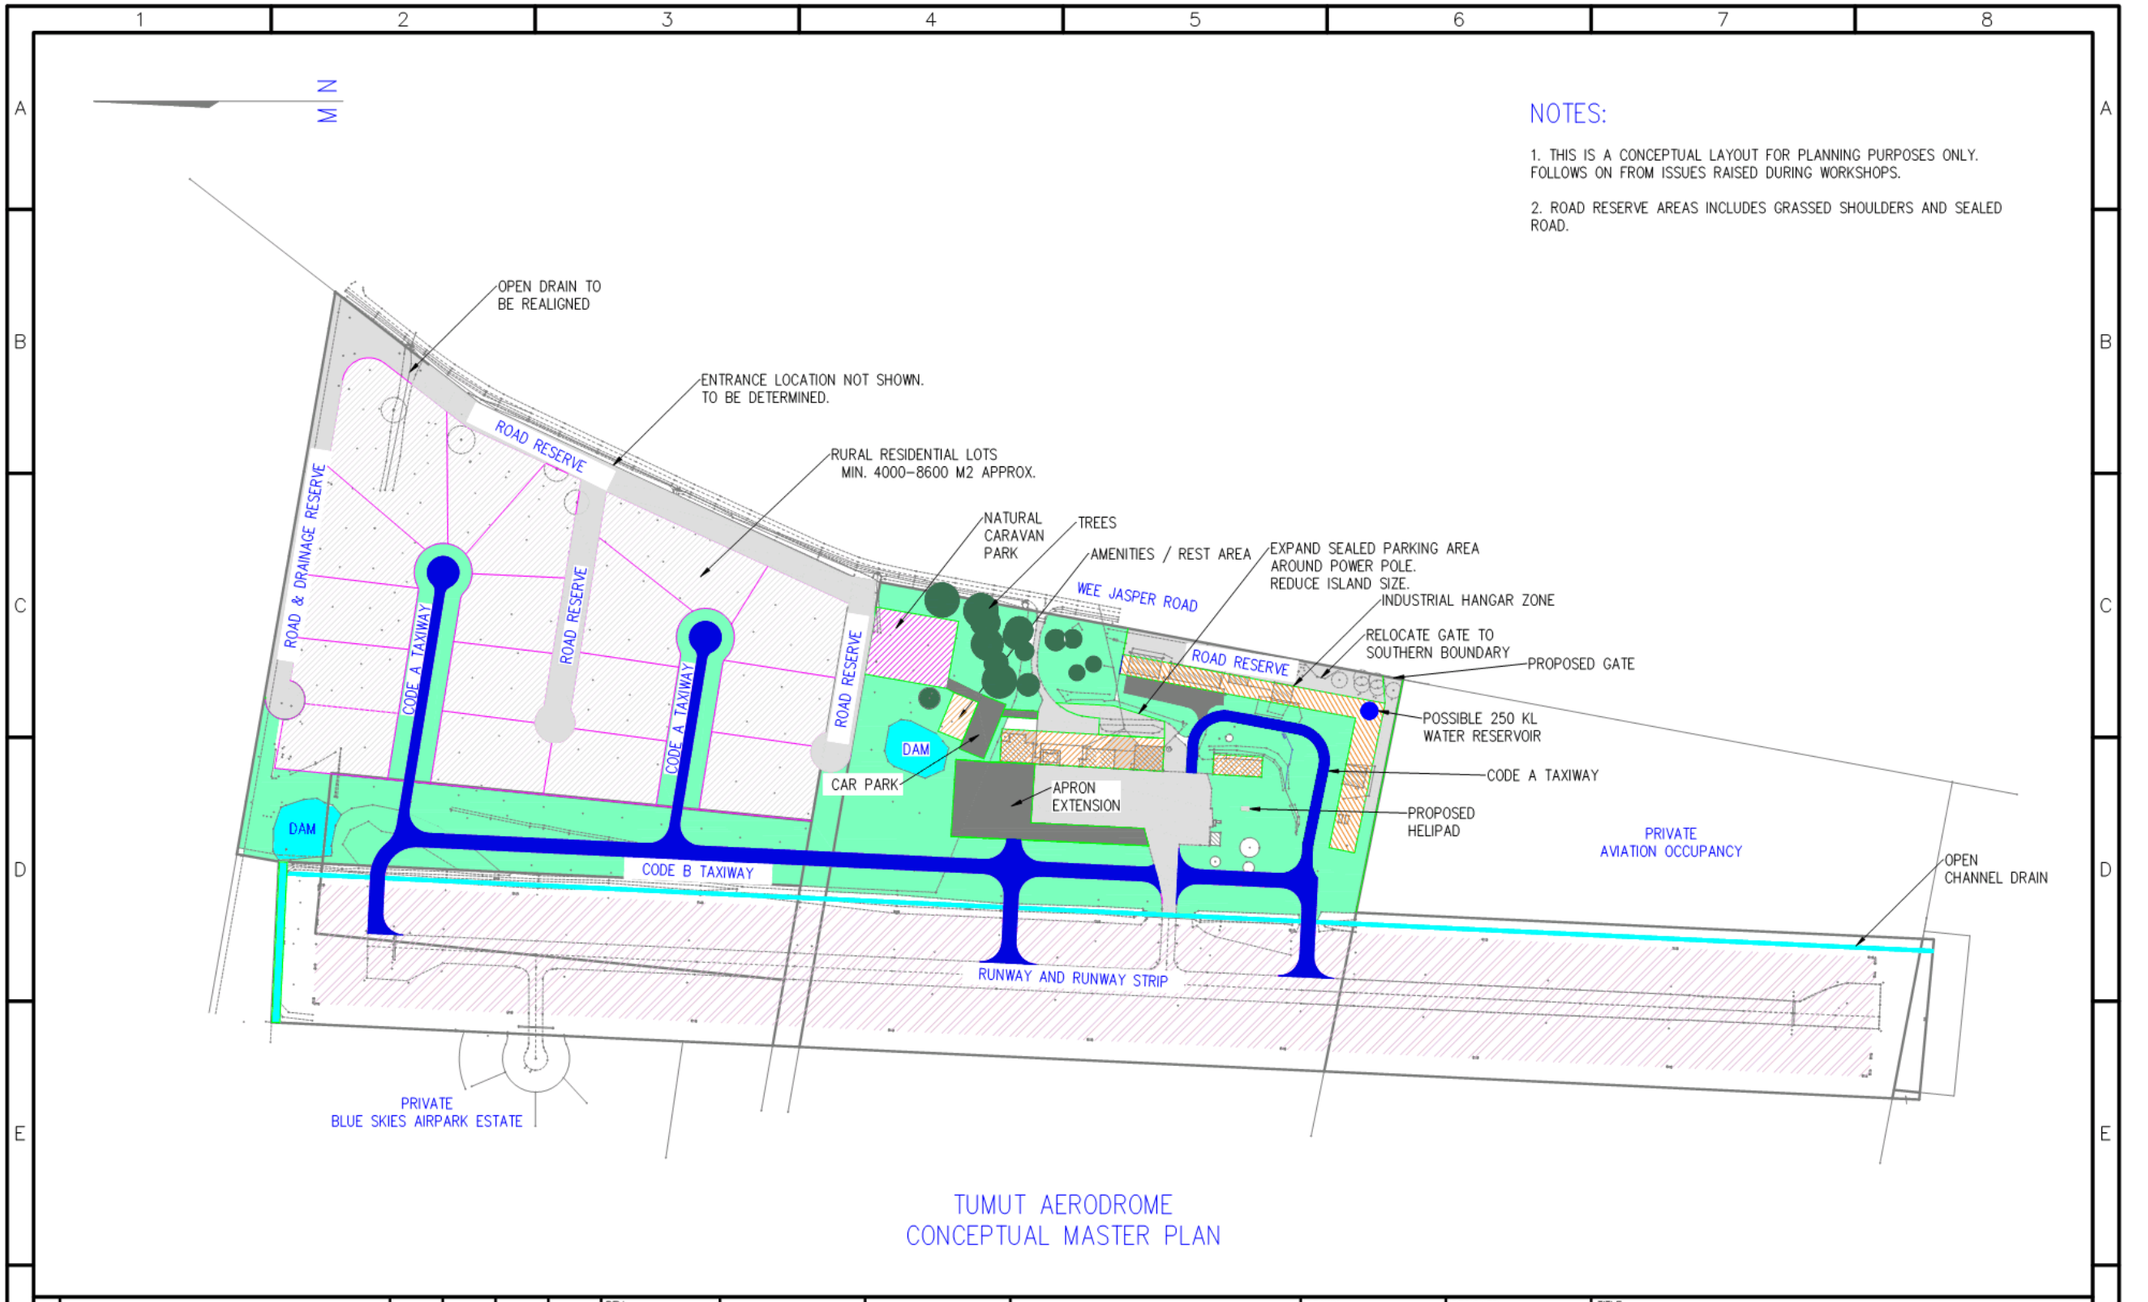

TUMUT AERODROME
CONCEPTUAL MASTER PLAN

NO	DETAILS OF AMENDMENT	DRAWN	CHK	APP	DATE
1	FOR PLANNING PURPOSES ONLY	E.S.G.	M.C.	M.C.	9.06.15

REV 1

DRAWING STATUS: FOR PLANNING PURPOSES ONLY

COPYRIGHT
THIS DESIGN SHALL NOT BE COPIED OR AMENDED WITHOUT WRITTEN PERMISSION FROM TUMUT SHIRE COUNCIL

Tumut Shire COUNCIL

TUMUT SHIRE COUNCIL
ASSETS AND DESIGN (ENGINEERING)
2ND FLOOR, RIVERINA HIGHLANDS BUILDING
76 CAPPER ST TUMUT NSW 2720
T: 02 6941 2555
F: 02 6941 2678
E: admin@tumut.nsw.gov.au
W: www.tumut.nsw.gov.au

DRAWN E.S.G. | DESIGNED E.S.G.
DRAFTING VERIFIED M.C. | DESIGN VERIFIED M.C.
APPROVED 9.06.2015
DATE 9.06.2015

TITLE: TUMUT AERODROME MASTER PLAN REVISED CONCEPT LAYOUT

DRAWING NO 10.00.032–S1A
SCALE 1:4000 | SHEET NO. 1 OF 1
SHEET SIZE A3

~//PATH

NO	DETAILS OF AMENDMENT	DRAWN	CHK	APP	DATE
2	PRELIMINARY ISSUE	GR			09/03/21
1	PRELIMINARY ISSUE	GR			27/01/21

REV 2

DRAWING STATUS

PRELIMINARY FOR APPROVAL

COPYRIGHT

THIS DESIGN SHALL NOT BE COPIED OR AMENDED WITHOUT WRITTEN PERMISSION FROM TUMUT SHIRE COUNCIL

Snowy Valleys Council

SNOWY VALLEYS COUNCIL
Tumut Office
ASSETS AND DESIGN (ENGINEERING)
2ND FLOOR, RIVERINA HIGHLANDS BUILDING
76 CAPPER ST TUMUT NSW 2720
T: 02 6941 2555
E: admin@snowyvalleys.nsw.gov.au
W: www.snowyvalleys.nsw.gov.au

DRAWN	G Rotgans	DESIGNED	G Rotgans
DRAFTING VERIFIED	XX	DESIGN VERIFIED	XX
SURVEYED	XX	APPROVED	XX
		DATE	XX

DO NOT SCALE
DIMENSIONS IN METRES

TITLE
MASTERPLAN
TUMUT AERODROME
HANGAR PRECINCT 2

DRAWING NO 10-03-036

SCALE 1:1000 | Number of Sheets 2 | Sheet Number 2

SHEET SIZE A3